FLOOR PLAN

Firenze **Gazebo**

Ø 3,7 m outside

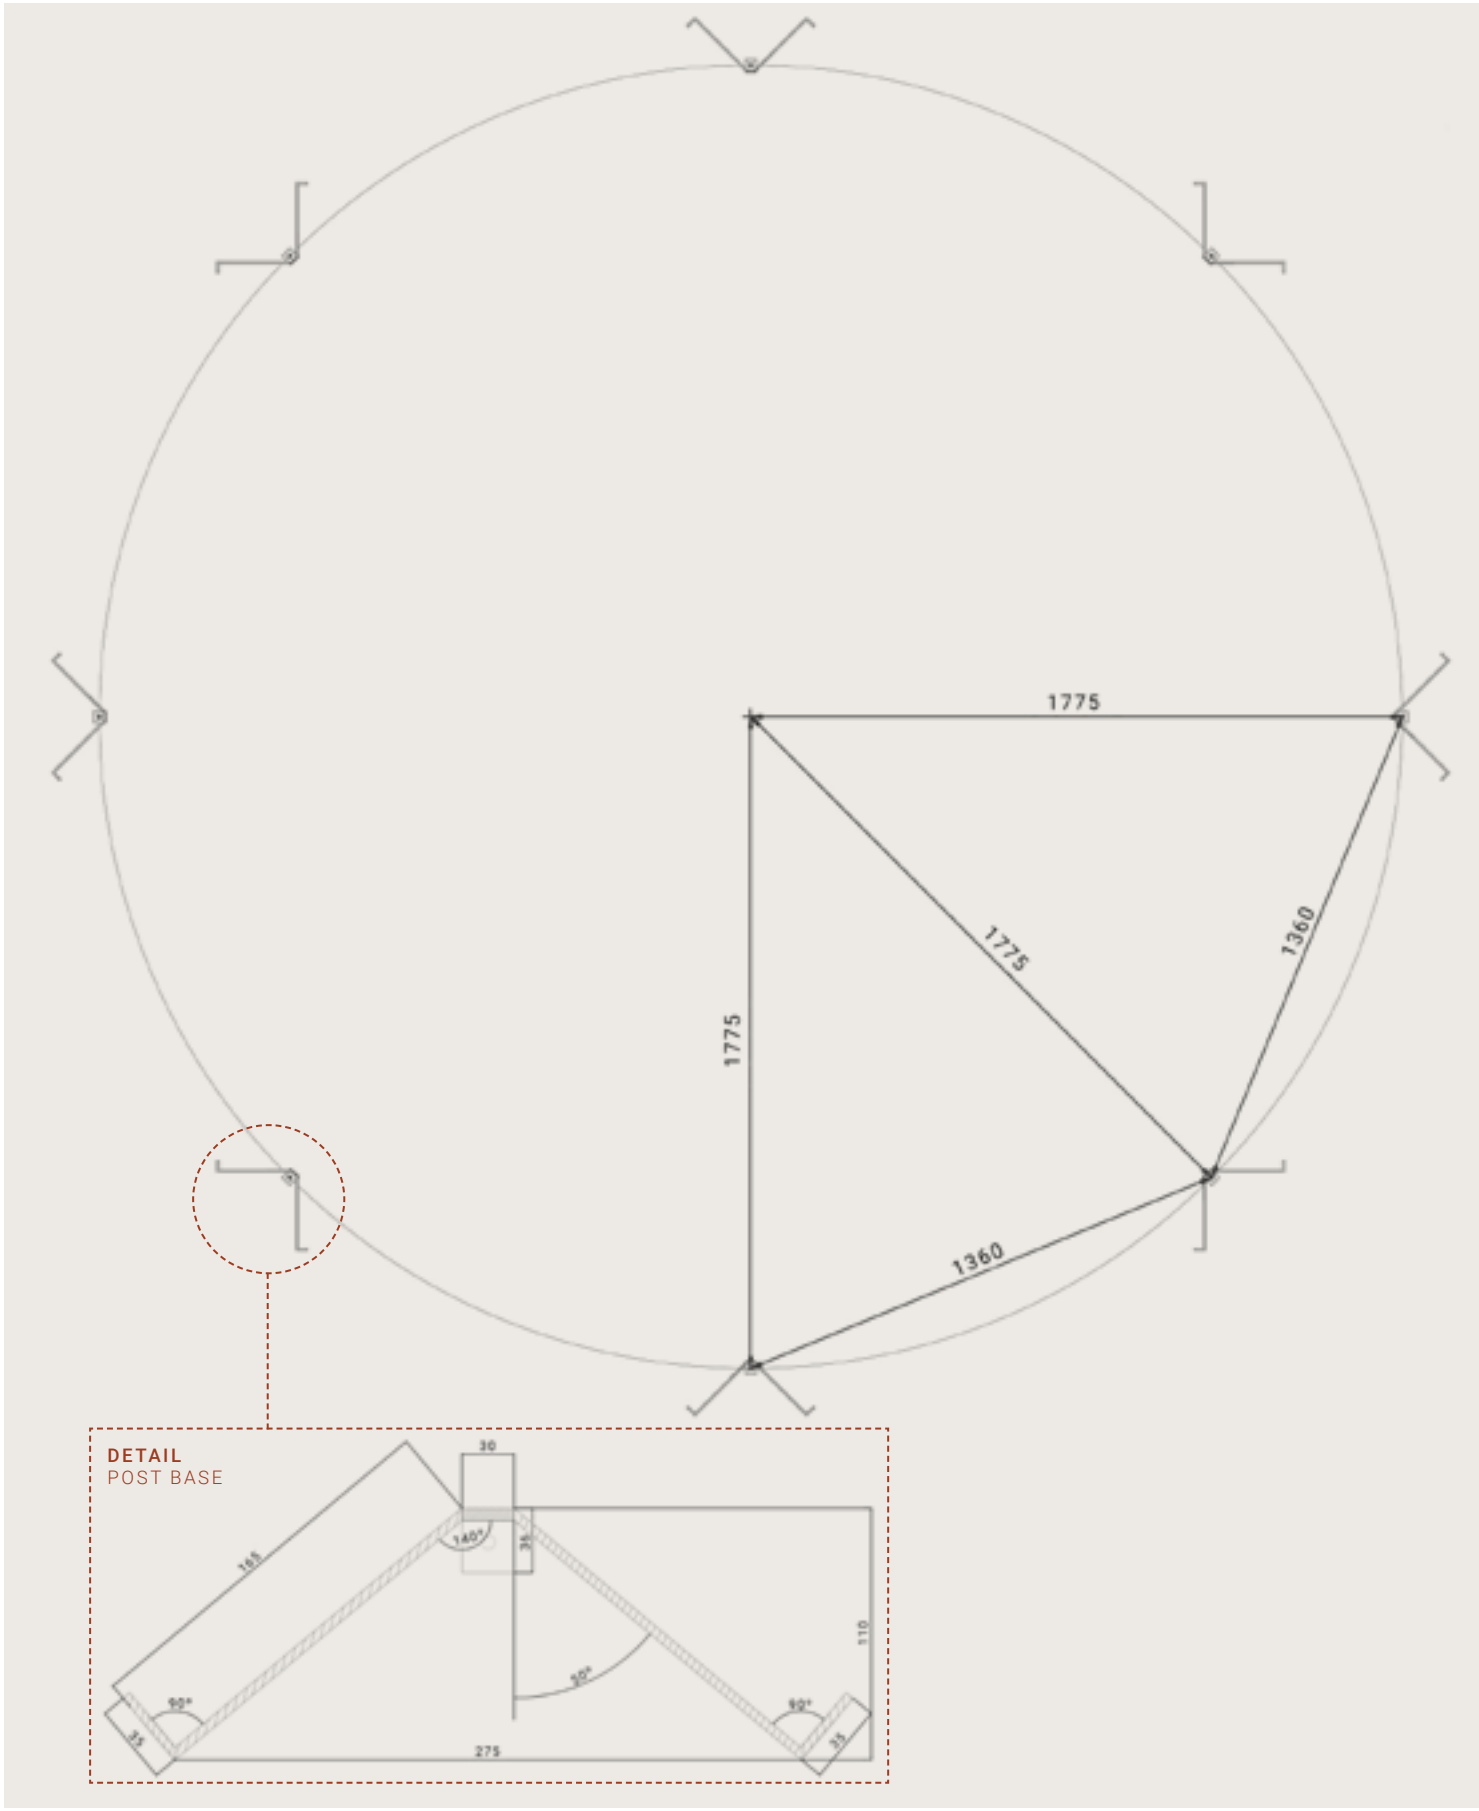

SCALE APPROX. 1:20 (DIN A4)

DIMENSIONS IN MM