FLOOR PLAN

Milano **Gazebo**

Ø 2,9 m outside

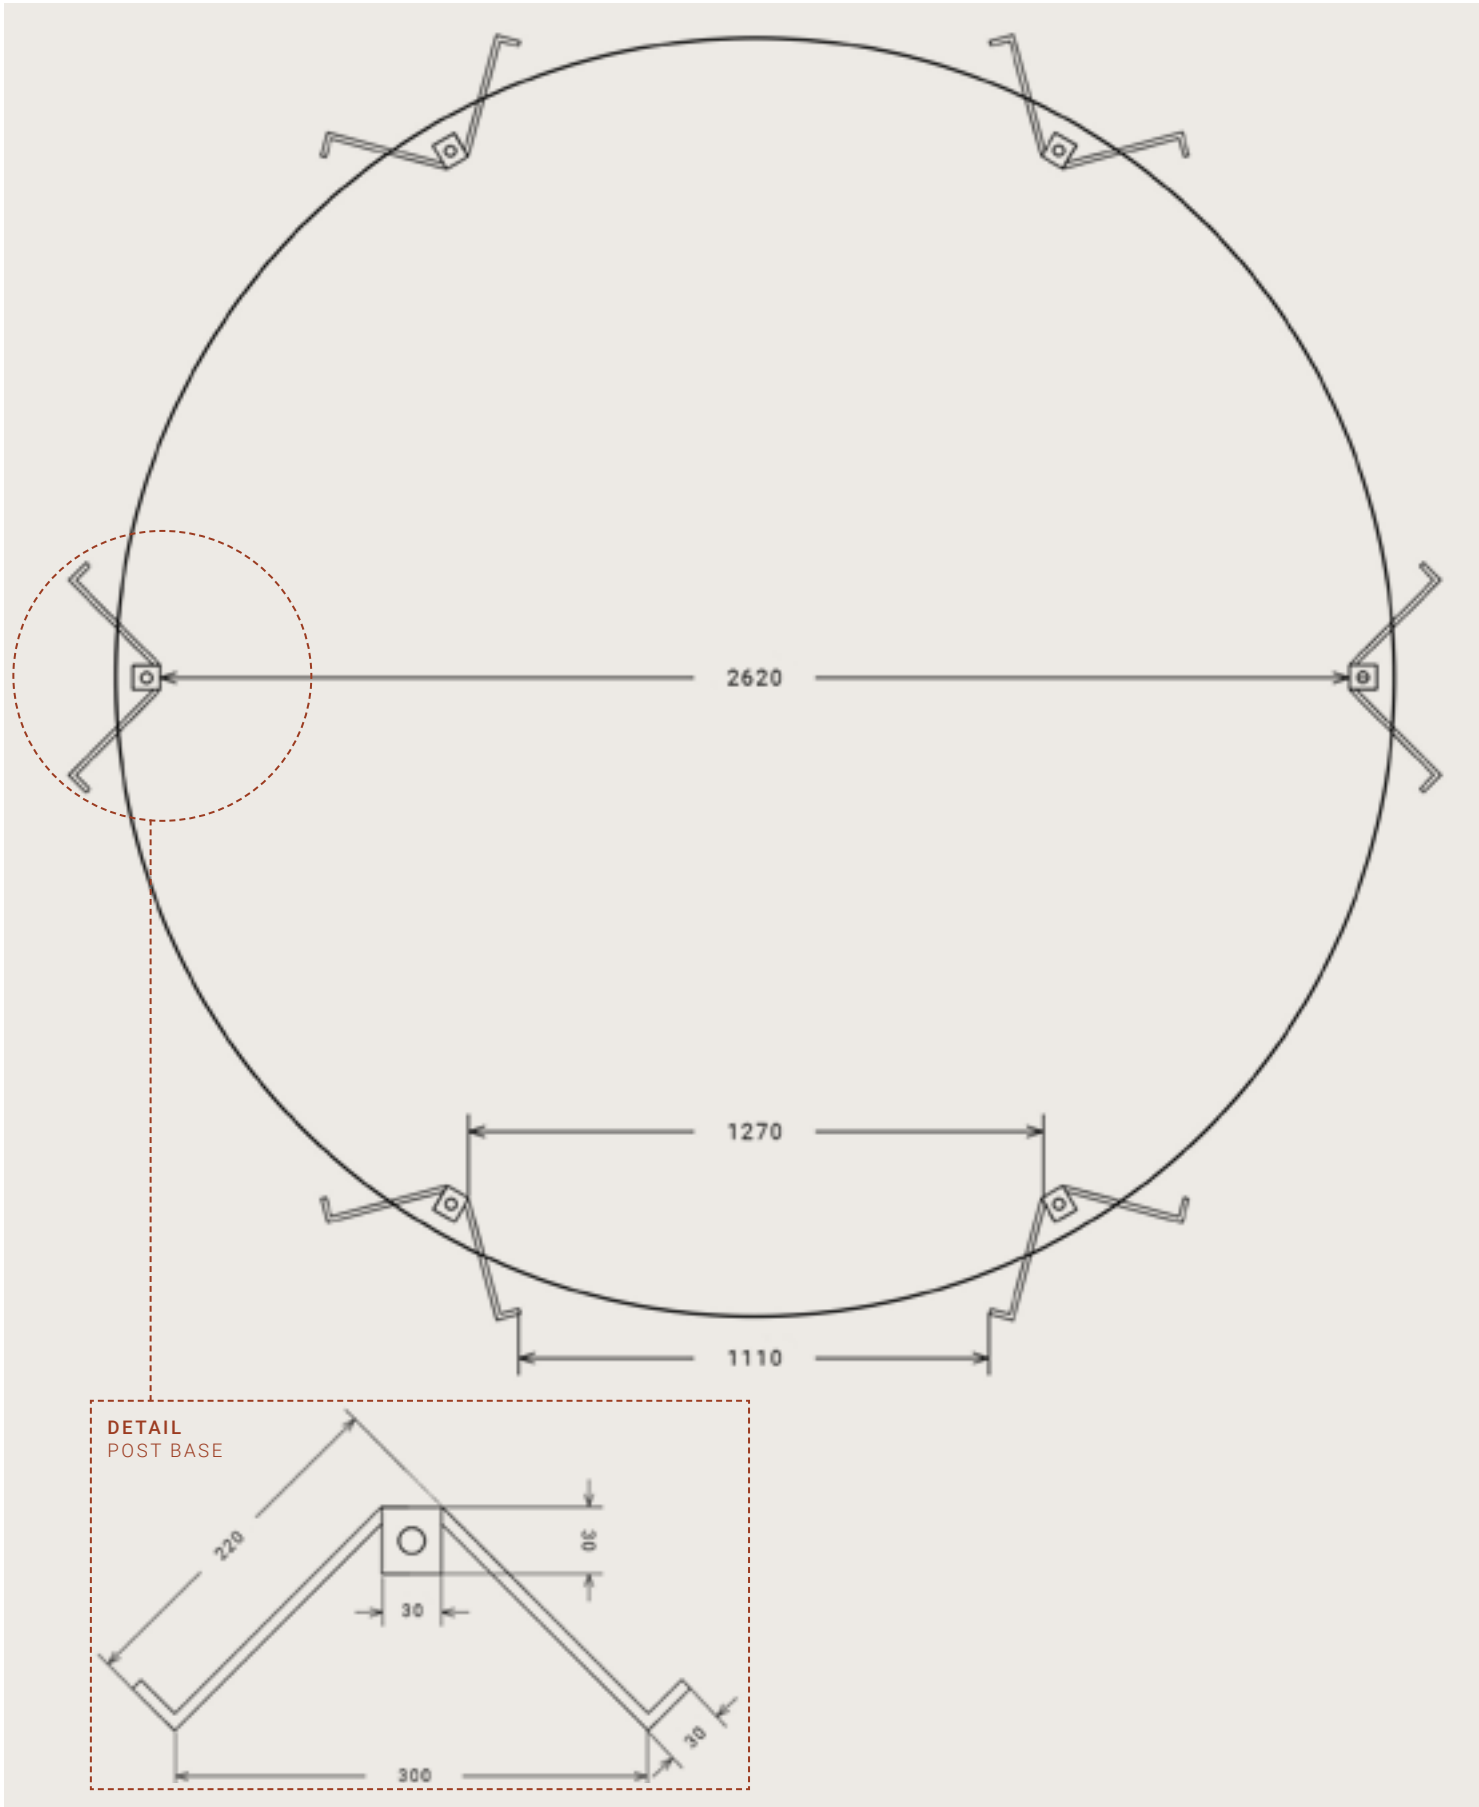

SCALE APPROX. 1:20 (DIN A4)

DIMENSIONS IN MM