FLOOR PLAN

Torino **Gazebo**

4,08 m x 4,08 m outside

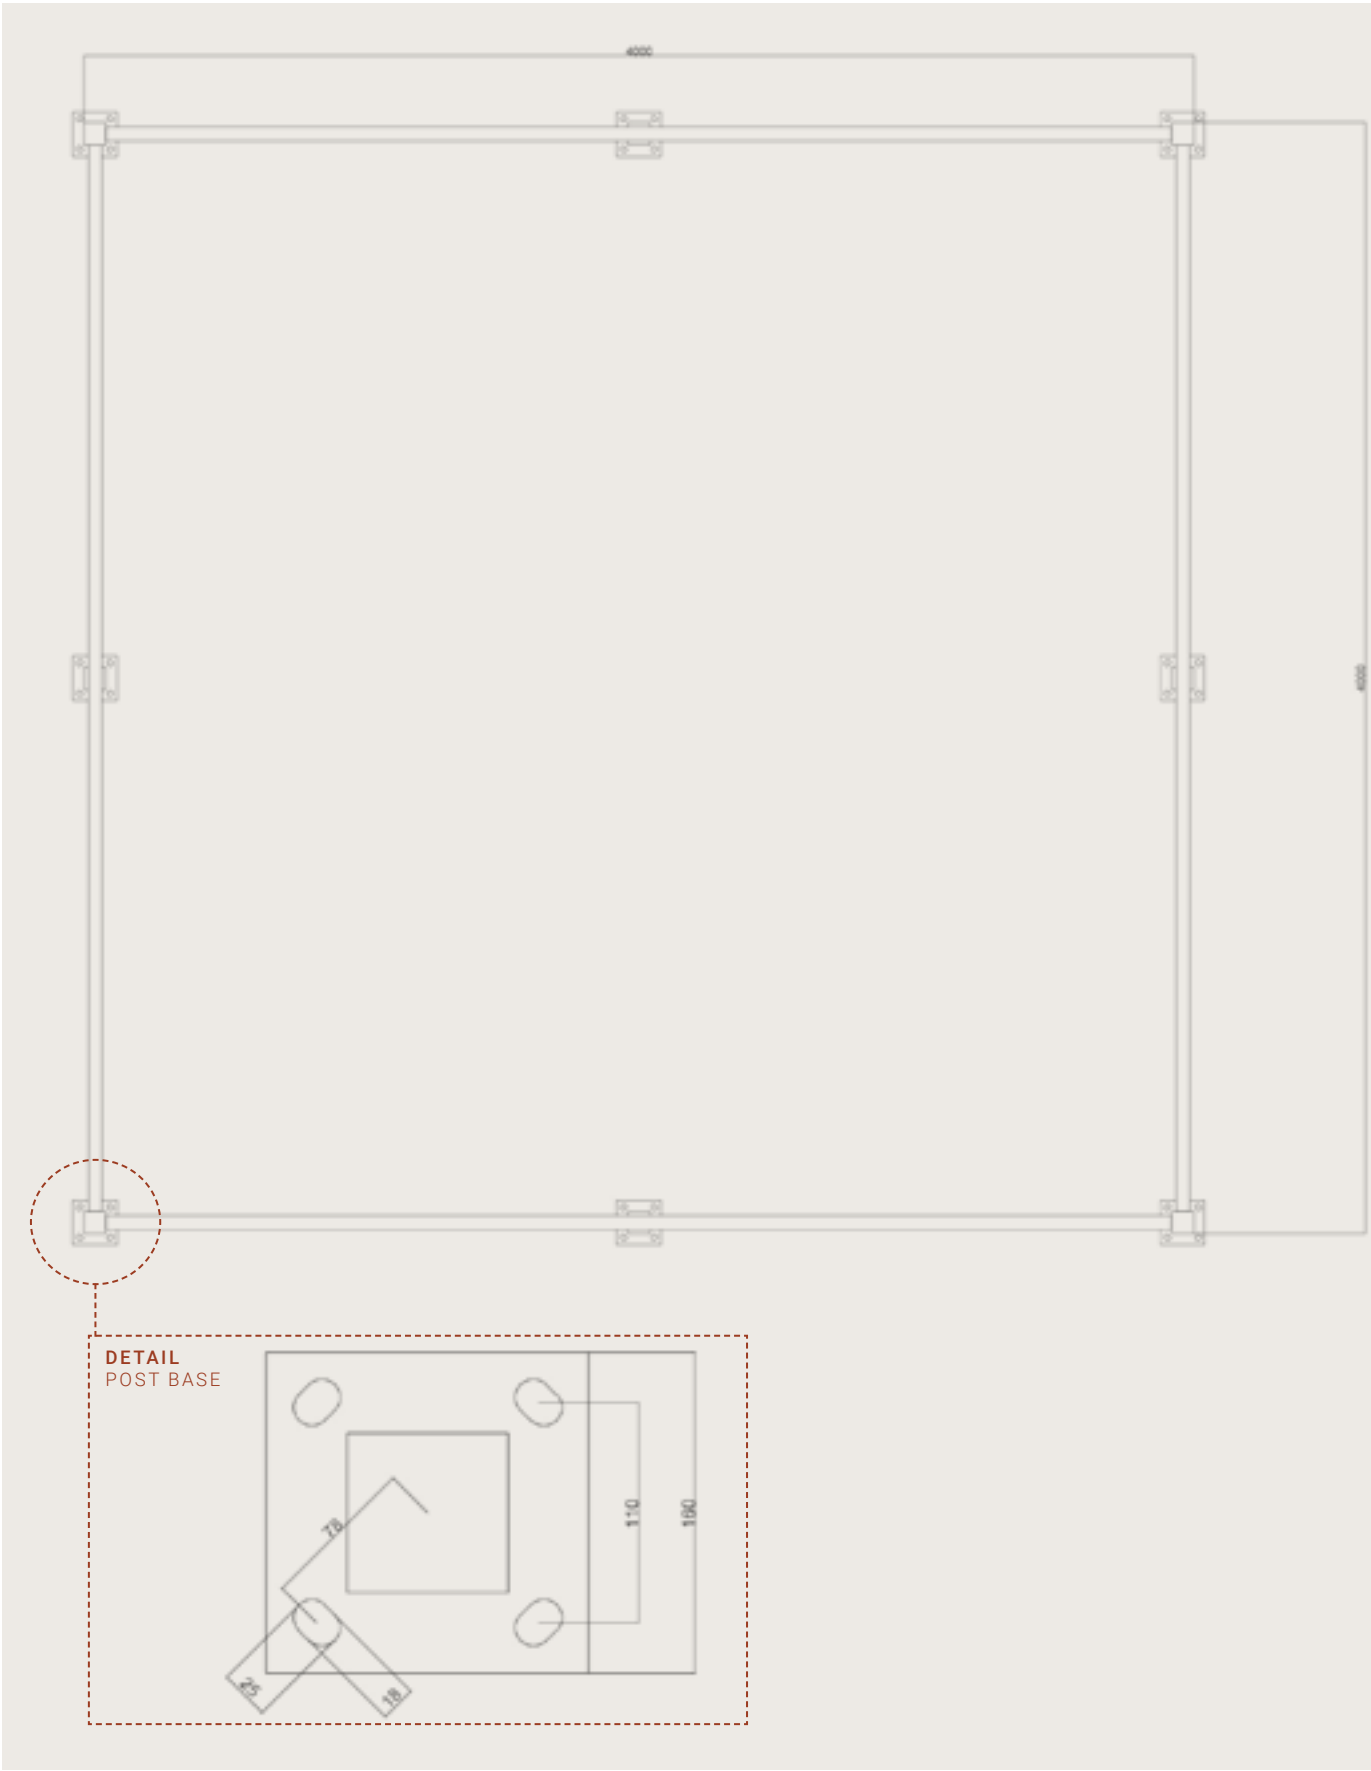

SCALE APPROX. 1:20 (DIN A4)

DIMENSIONS IN MM